NAME OF WORK:-Improvements to roads and drains to Vinayaka nagar and surrounding areas in ward no.11 in Kuvempunagar

First and Final Bill

Key Map

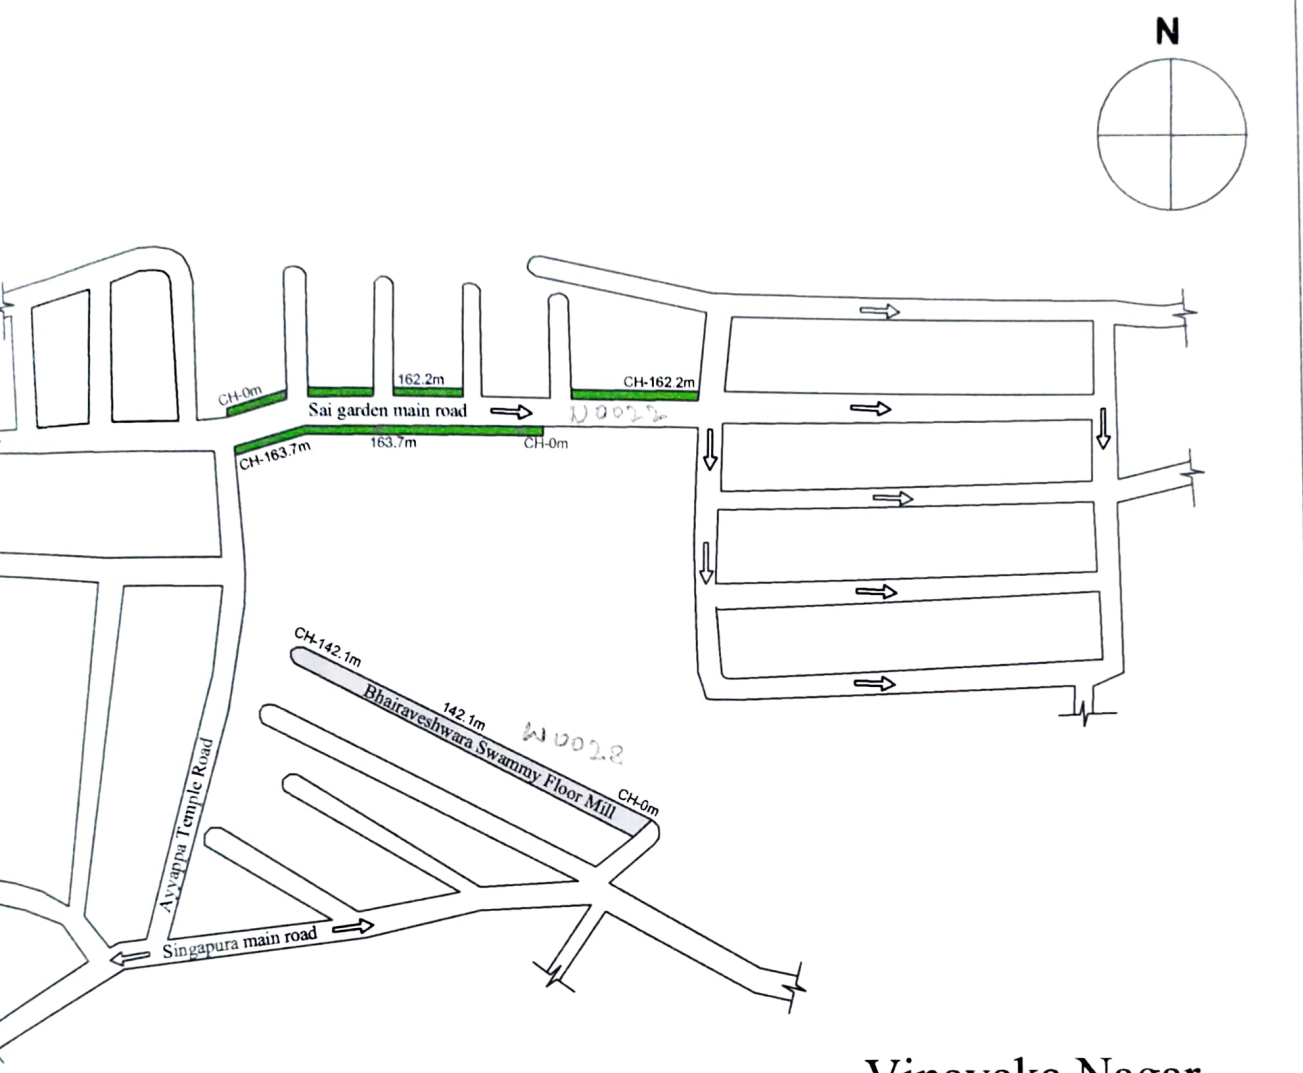

ES:- **Do Not Scale The Drawings** **All Dimensions Are In meters**	INDEX CC ROAD CC Drains
OJECT	**Improvements to roads and drains to Vinayaka nagar and surrounding areas in ward no.11 in Kuvempunagarr**
ENT	BBMP

RUDRAPRASAD CONSULTANTS
STRUCTURAL ENGINEERS, ARCHITECTS
& PROJECT MANAGEMENT CONSULTANTS
No. 3 7th MAIN,
MALLESWARAM BANGALORE-560003
Ph : 23444801
Mob : 91-9448227083,91-9972924526
E-mail: rudraprasad3@rediffmail.com
Web: www.arkengineers.com

ASSISTANT EXECUTIVE ENGINEER
Vidyaranyapura Sub-Division
Bruhath Bengaluru Mahanagara Palike

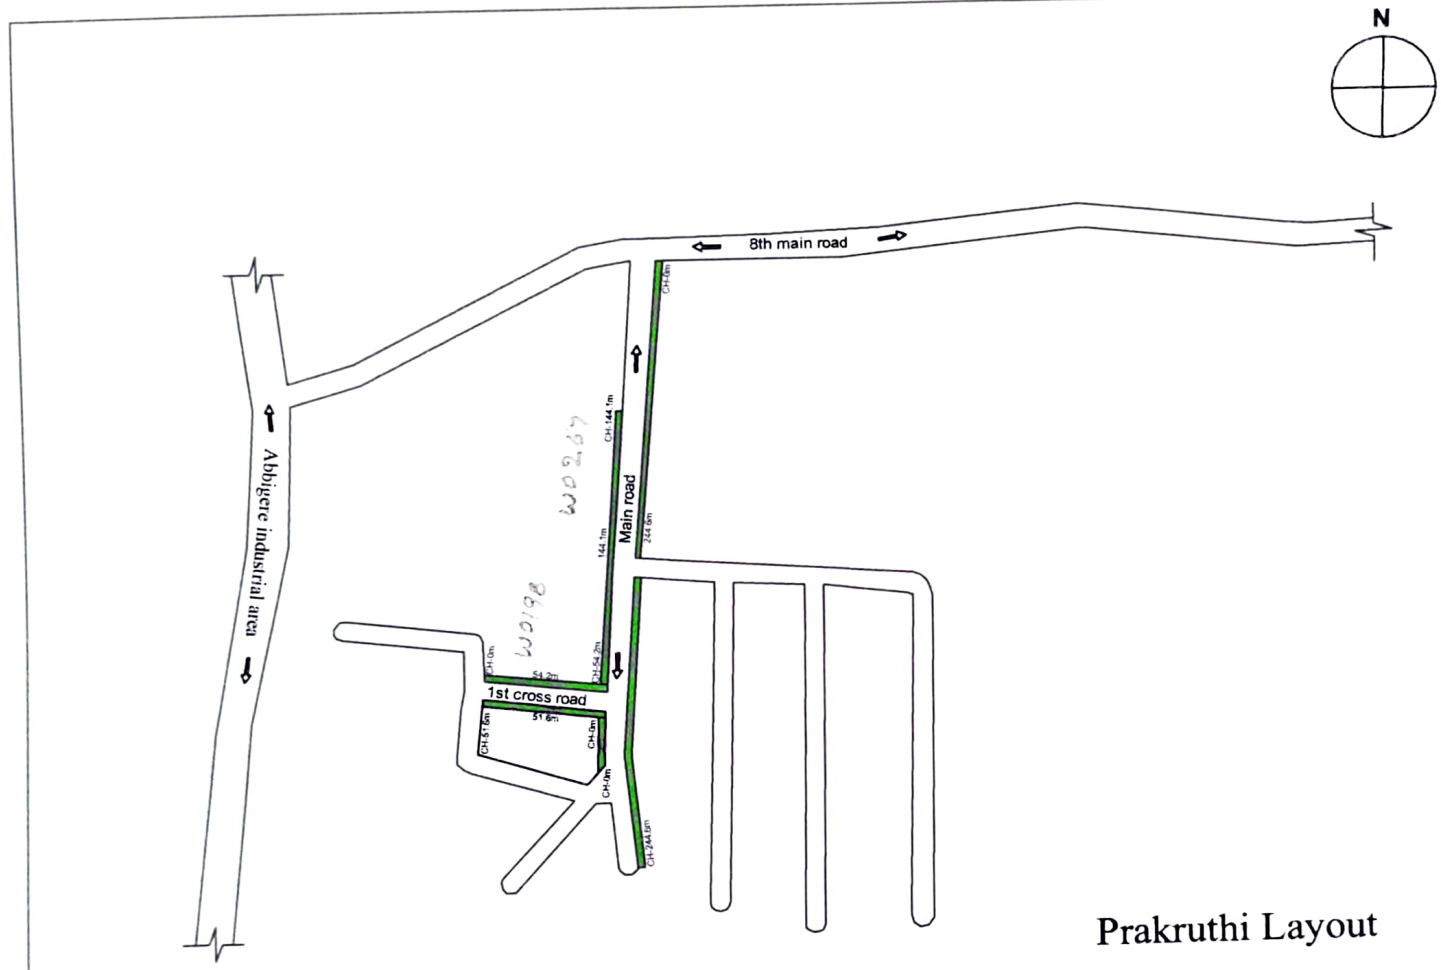

Prakruthi Layout

NOTES:-

1) Do Not Scale The Drawings

2) All Dimensions Are In meters

INDEX

CC Drains

PROJECT	Improvements to roads and drains to Vinayaka nagar and surrounding areas in ward no.11 in Kuvempunagarr

RUDRAPRASAD CONSULTANTS
STRUCTURAL ENGINEERS, ARCHITECTS
& PROJECT MANAGEMENT CONSULTANTS
No. 3 7th MAIN,
MALLESWARAM BANGALORE-560003

ASSISTANT EXECUTIVE ENGINEER
Vidyaranyapura Sub-Division
Bruhath Bengaluru Mahanagara Palike

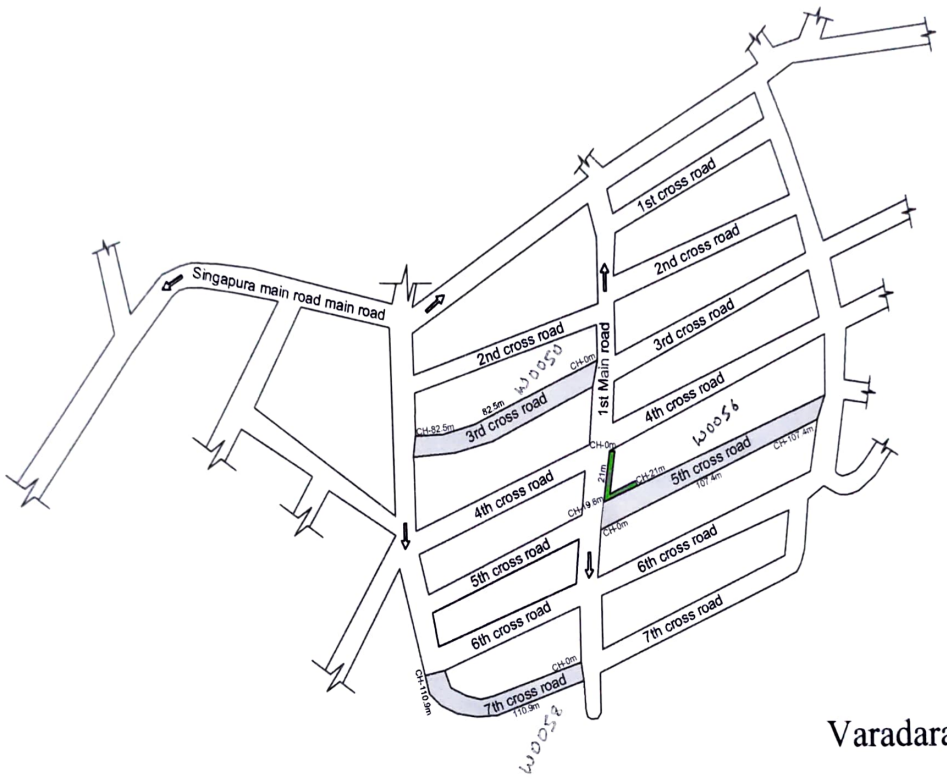

ASSISTANT EXECUTIVE ENGINEER
Vidyaranyapura Sub-Division
Bruhath Bengaluru Mahanagara Palike

NOTES:-	INDEX
1) Do Not Scale The Drawings 2) All Dimensions Are In meters	CC Drains CC Road

PROJECT	Improvements to roads and drains to Vinayaka nagar and surrounding areas in ward no.11 in Kuvempunagarr	RUDRAPRASAD CONSULTANTS STRUCTURAL ENGINEERS, ARCHITECTS & PROJECT MANAGEMENT CONSULTANTS